
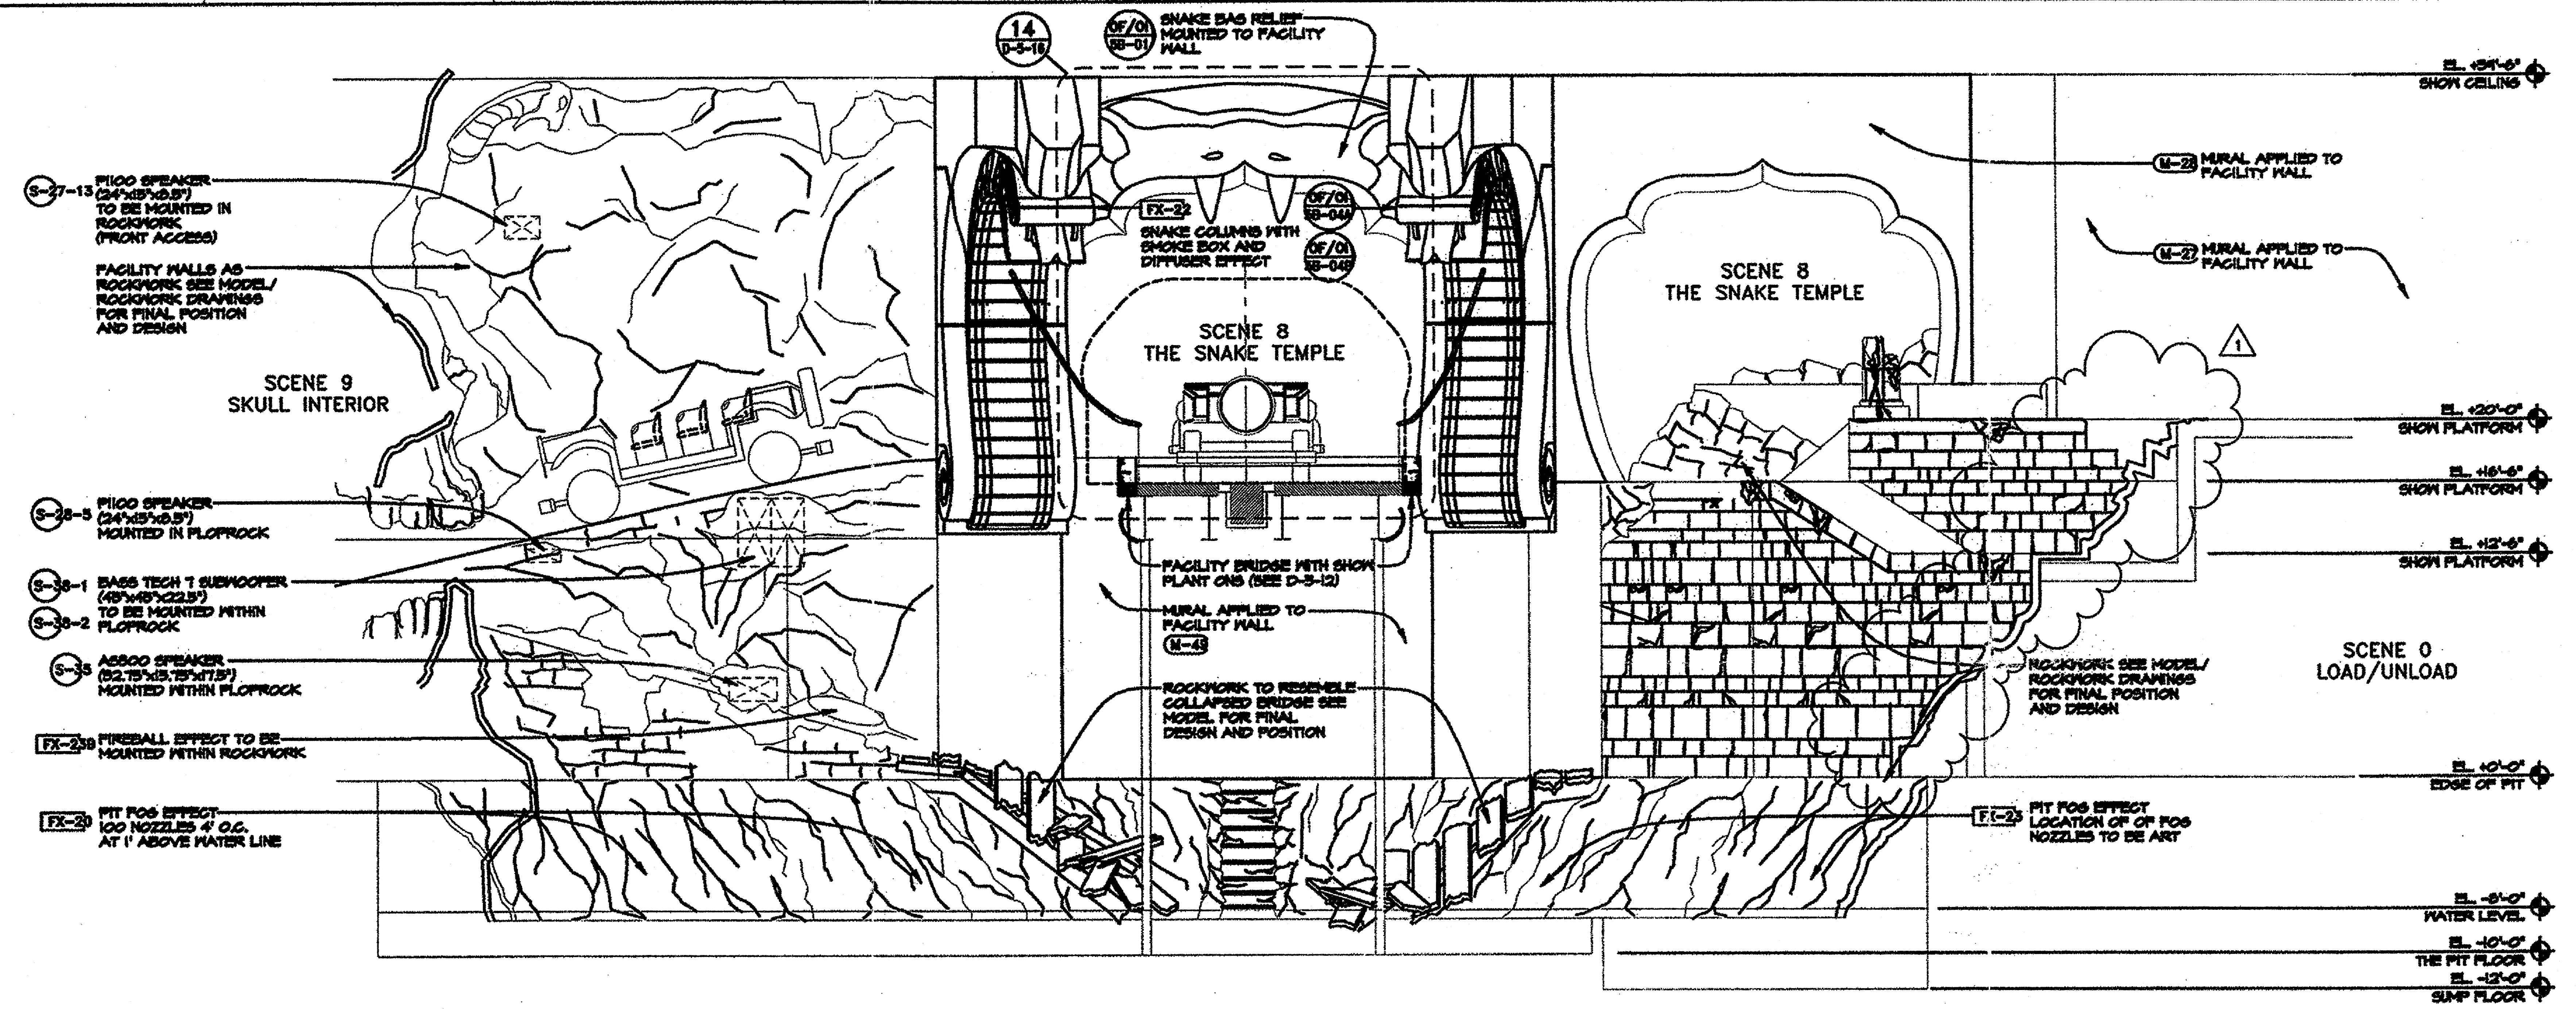


ELEVATION SCENE 5: THE BIG ROOM

SCALE: 1/4" = 1'-0"

B
D-5-01 | D-5-09

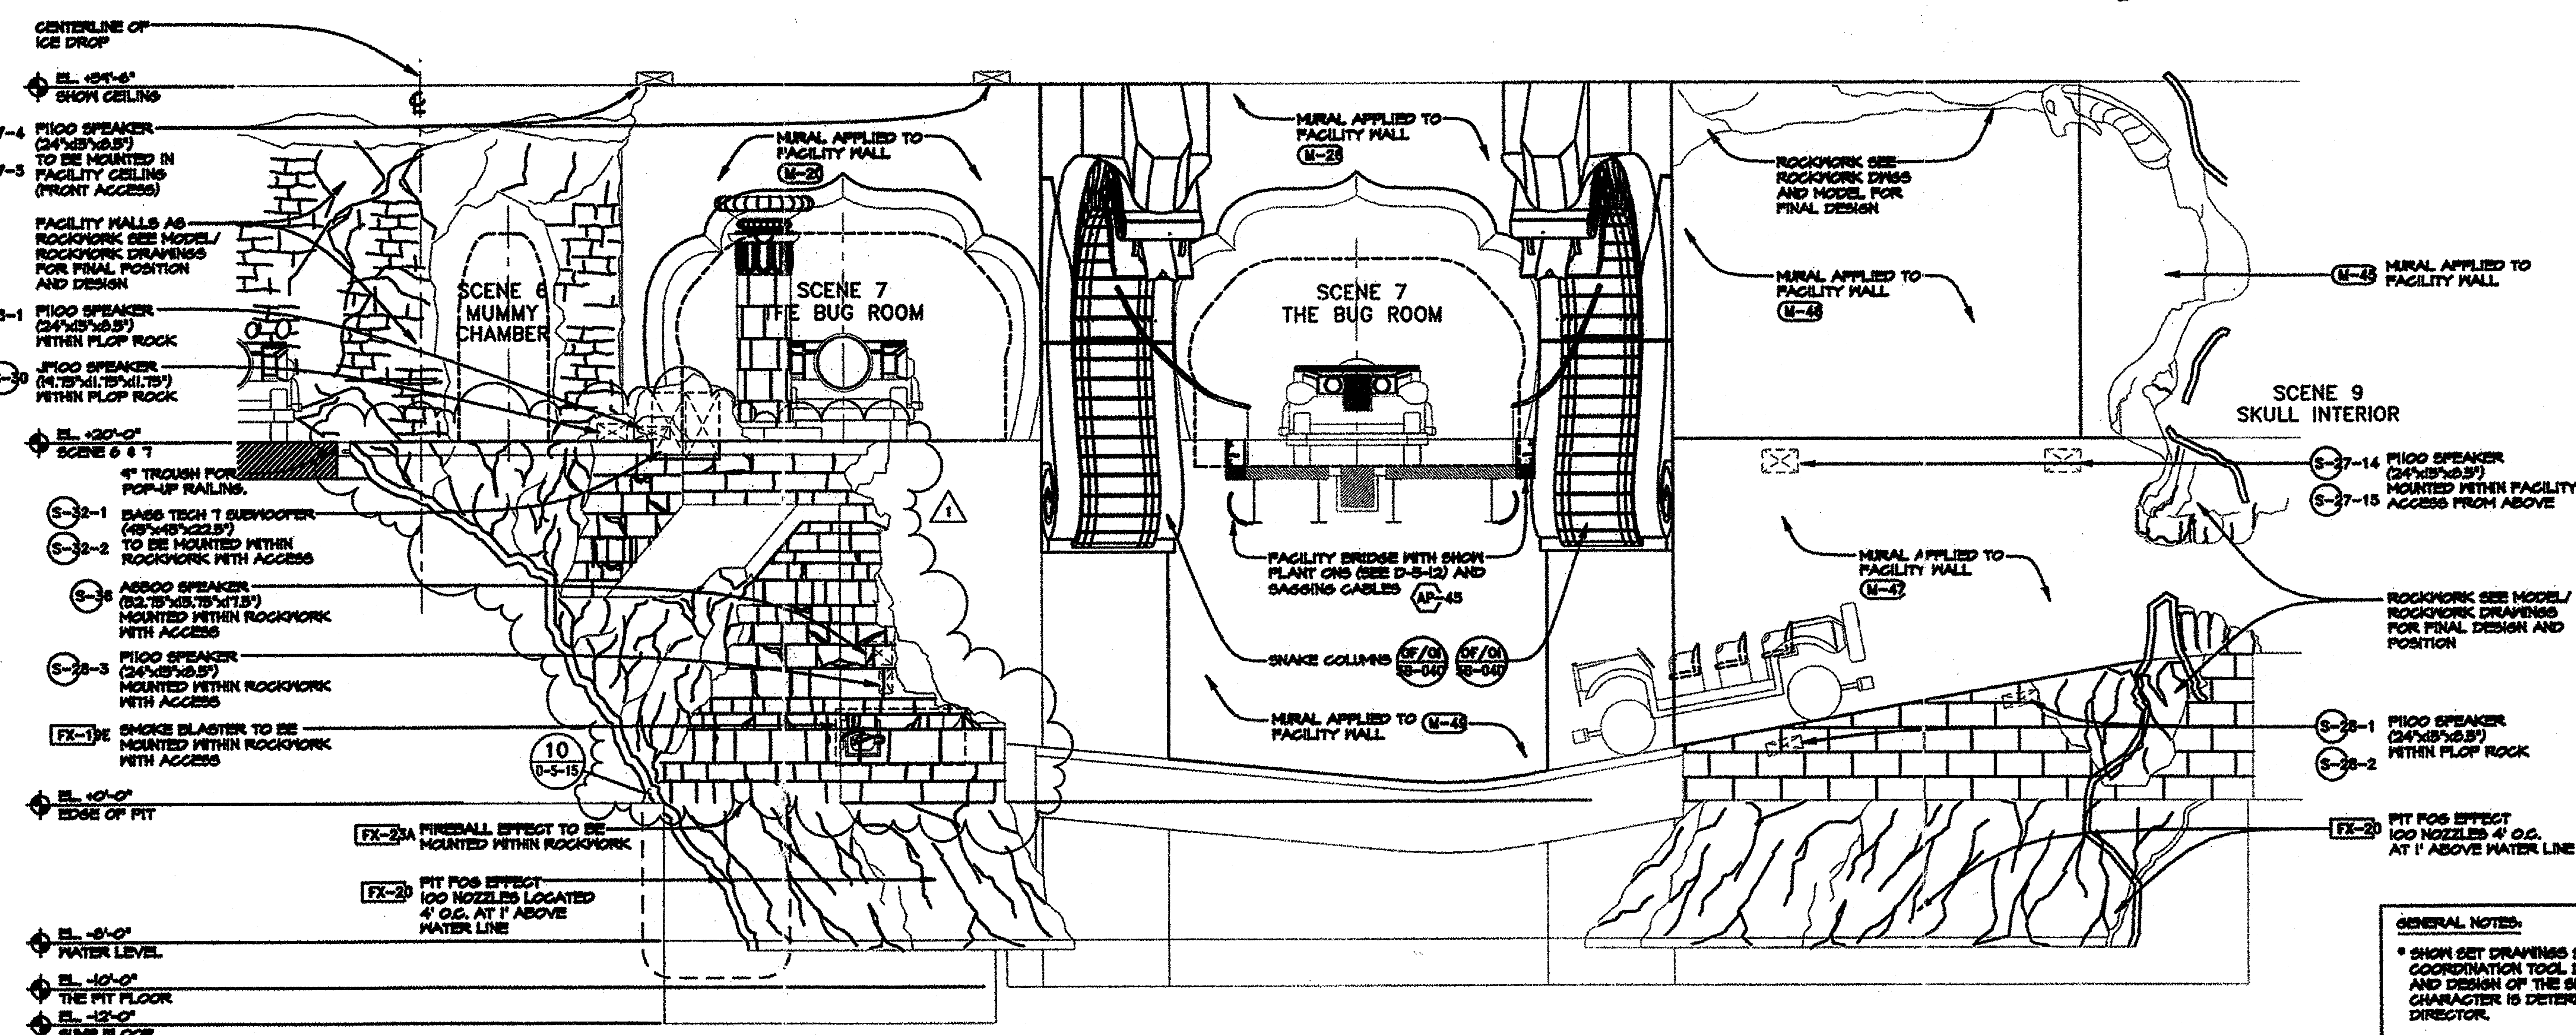

ELEVATION SCENE 5: THE BIG ROOM

SCALE: 1/4" = 1'-0"

A
D-5-01 | D-5-09

GENERAL NOTES:

- SHOW SET DRAWINGS SERVE AS A COORDINATION TOOL DESCRIBING THE FORM AND DESIGN OF THE SHOW. FINAL FINISH AND CHARACTER IS DETERMINED BY THE ART DIRECTOR.
- REFER TO MODEL AND ILLUSTRATIONS FOR GENERAL ART DIRECTION AND INTENT (CHARACTER AND THEMING).
- REFER TO FACILITY DRAWINGS FOR CURRENT STRUCTURAL AND ARCHITECTURAL INFORMATION.

KEY PERSONS AND APPROVALS

PROJECT MANAGER: DAVID TODD	DRAWN: BROWNE
FACILITY DESIGN MANAGER: VAL USLE	CHECKED:
PROJECT SHOW PRODUCER: SUSAN BONDS	APPROVED:
PROJECT SHOW SET DESIGNER: DAVID EDMINSTER	DATE: 11/03/93 — E.P. NO.: D-5-09

Walt Disney Imagineering
1401 Flower Street
Glendale, CA 91221-5020
(818) 544-6500

PROJECT DESIGNED FOR:
Disneyland®
ANAHEIM, CALIFORNIA

PROJECT AREA: ADVENTURELAND
UNIT NAME: INDIANA JONES EXPEDITIONS
W.B.S. NO.:
SHEET TITLE: SCENE 5: ELEVATIONS THE BIG ROOM
PHASE: CD
PROJECT CODE NUMBER:
DRAWING NO.: D-5-09
REVISION NO.: 1

NAME: P:\SHARED\INDY\AF\DD\WF\SC5\D-5-09.DWG DATE: JAN 31, 1994 TIME: 12:53 PM